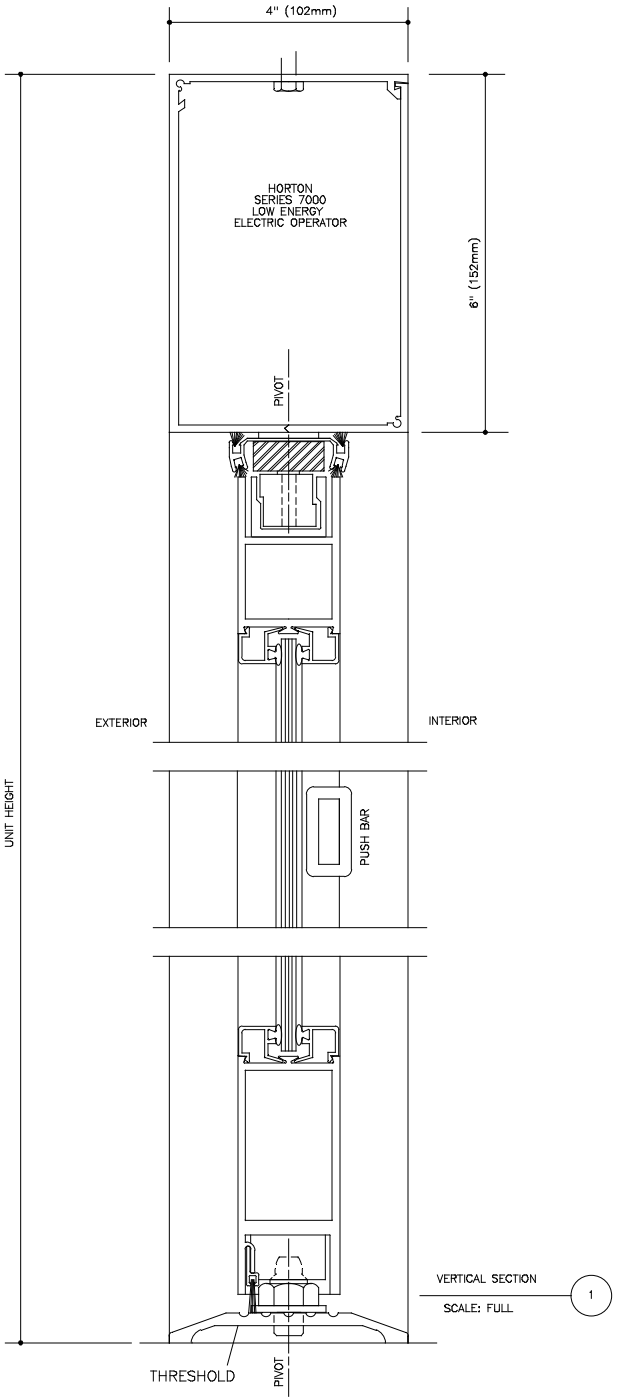

VERTICAL SECTION 1
SCALE: FULL

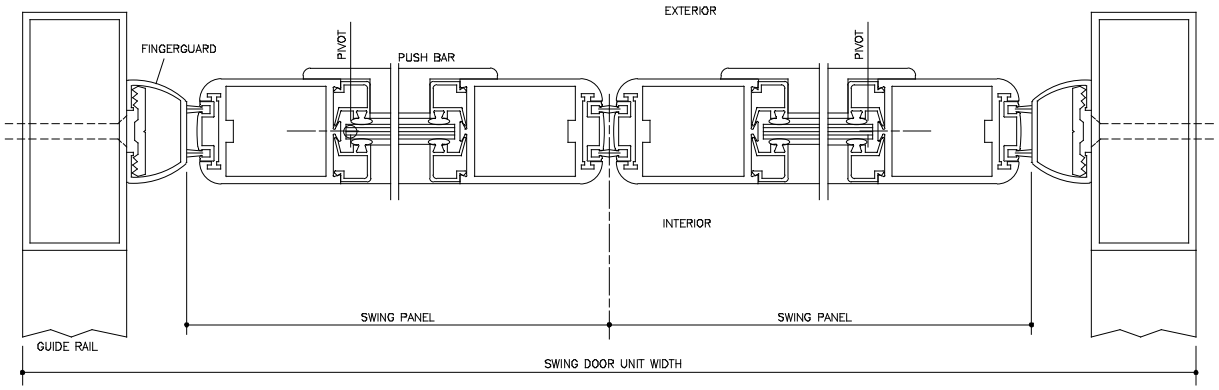

HORIZONTAL SECTION 2
SCALE: FULL

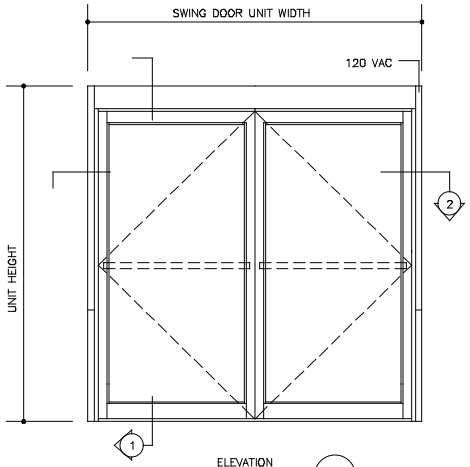

ELEVATION 3
NOT TO SCALE

NOTE : LHR–RHR (exterior swing) shown. For interior swing, specify LH–RH.

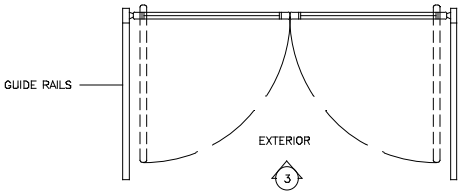

FLOOR PLAN
NOT TO SCALE

NOTE

Rough opening should allow for 1/4" (5) minimum shim at jambs and header.

File 7.038d1
Horton Series 7500
Complete Door/Overhead Concealed Operator Package